STOCKTON WATERFRONT CONNECTIONS PLAN

PEDESTRIAN & BIKE TRAIL CONCEPTS

OPTION A

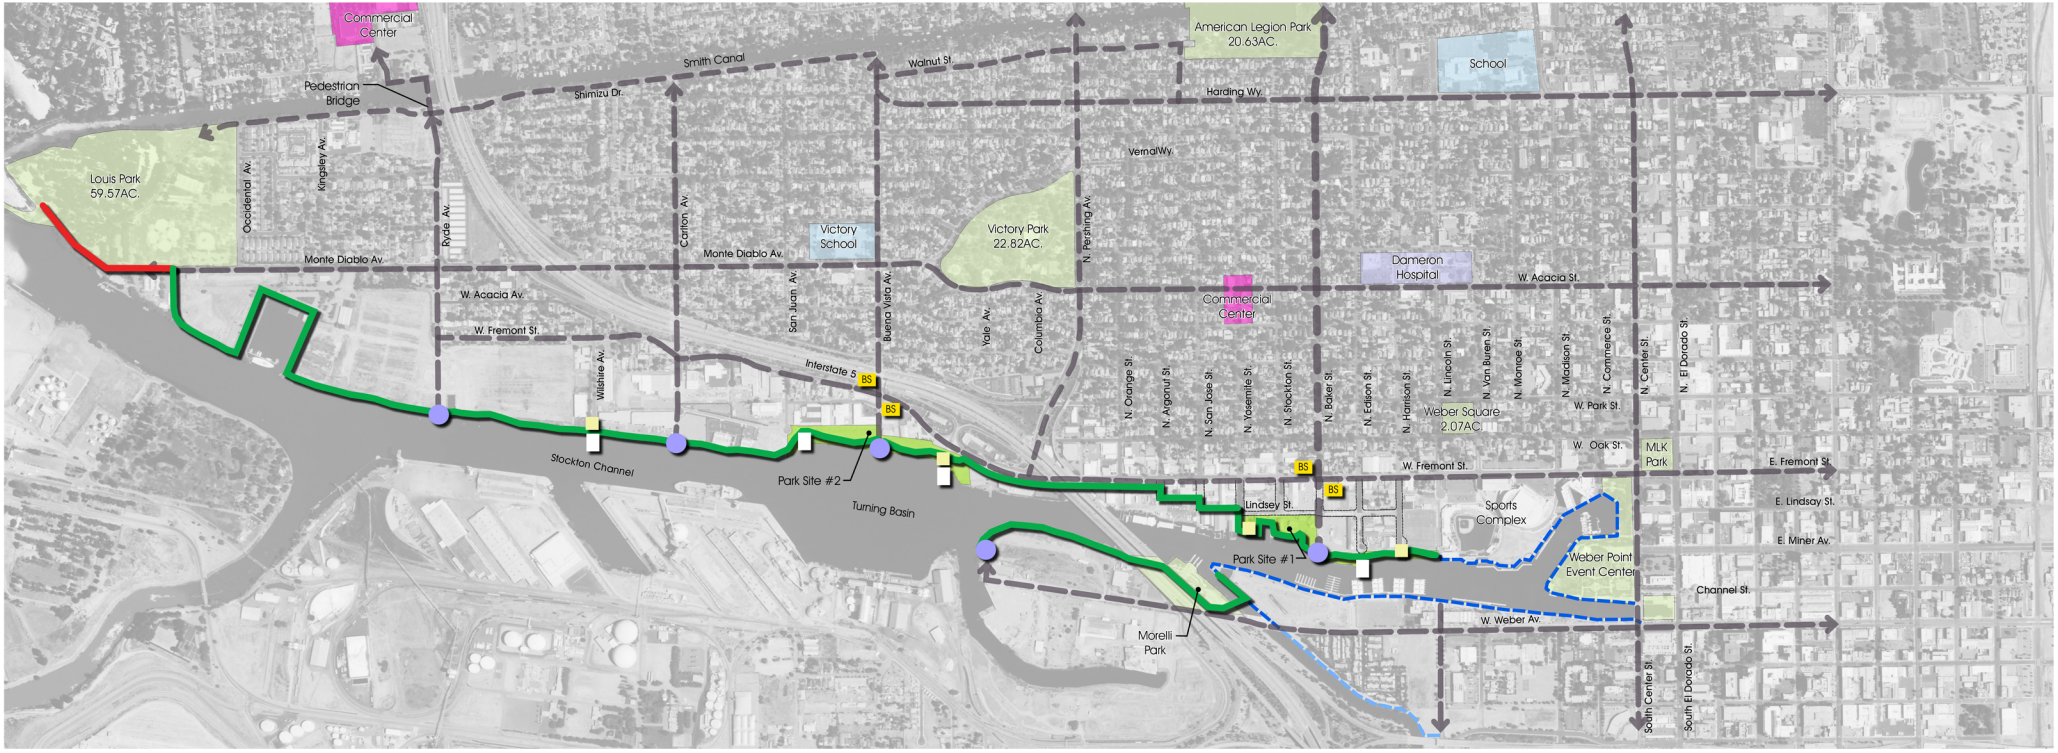

LEGEND

- EXISTING PROMENADE AND BIKEWAY
- PROPOSED CLASS 1 MULTI-USE TRAIL (18,574 LF)
- PROPOSED PEDESTRIAN & CLASS 2 BIKE LANE (1,550 LF)
- PROPOSED ROAD IMPROVEMENTS
- BS BUS STOP
- OVERLOOK
- PIER
- PLAZA

May 2010

N

0 150 300 600 Feet

JACOBS

STOCKTON WATERFRONT CONNECTIONS PLAN

PEDESTRIAN & BIKE TRAIL CONCEPTS

OPTION B

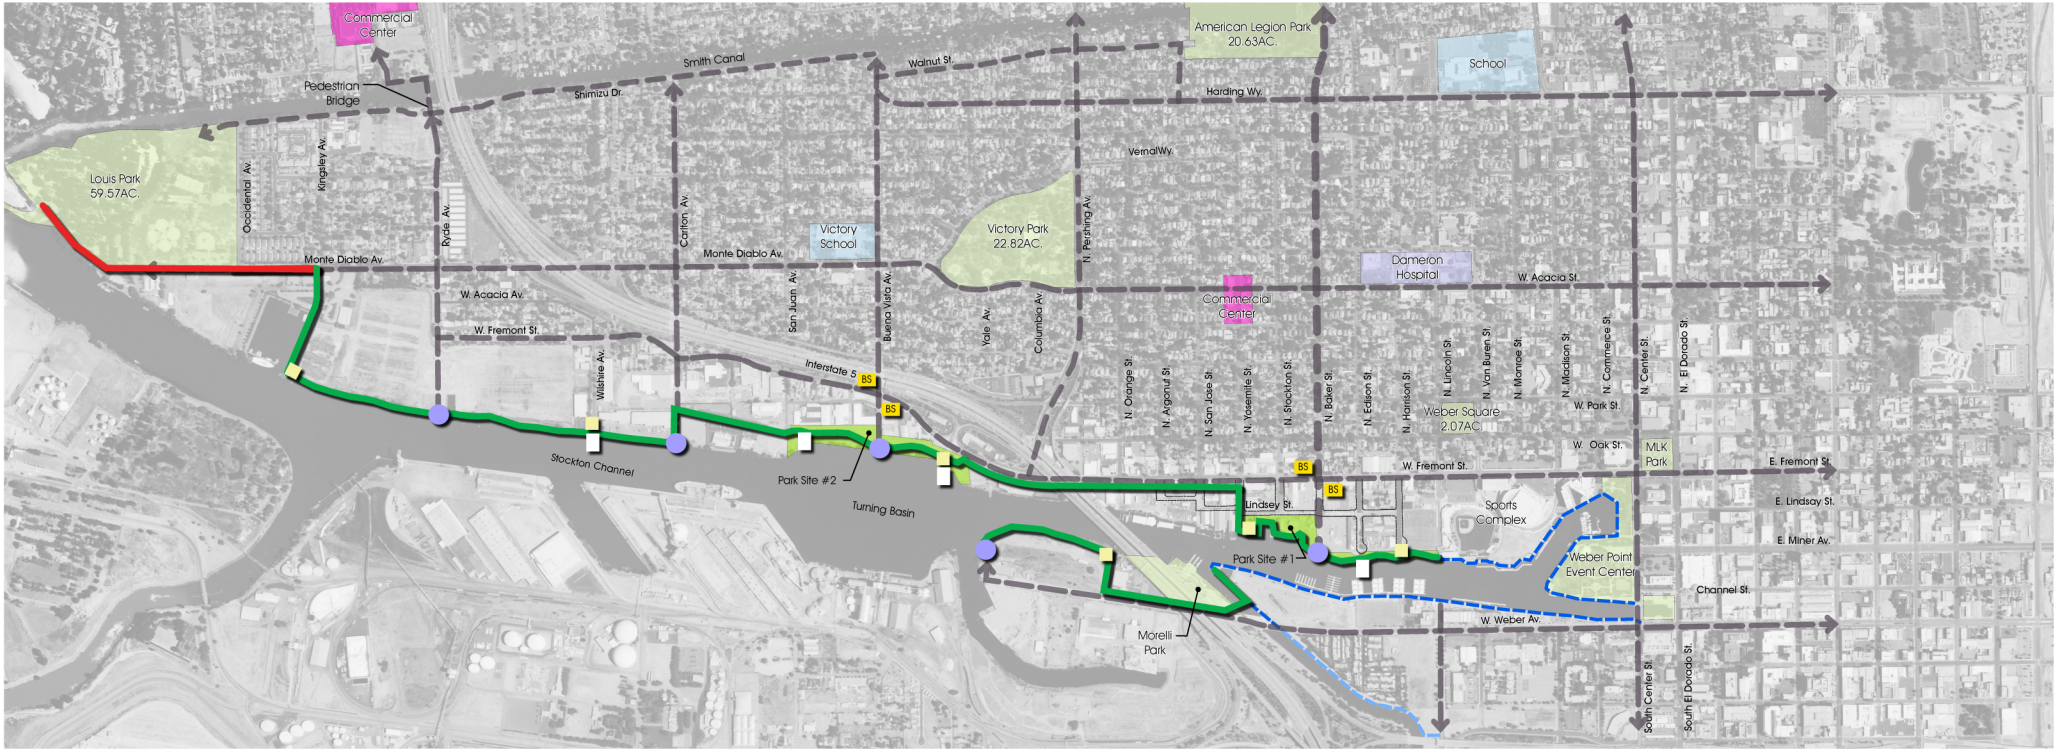

LEGEND

- EXISTING PROMENADE AND BIKEWAY
- PROPOSED CLASS 1 MULTI-USE TRAIL (17,015 LF)
- PROPOSED PEDESTRIAN & CLASS 2 BIKE LANE (2,967 LF)
- PROPOSED ROAD IMPROVEMENTS
- BS BUS STOP
- OVERLOOK
- PIER
- PLAZA

May 2010

JACOBS

STOCKTON WATERFRONT CONNECTIONS PLAN

PEDESTRIAN & BIKE TRAIL CONCEPTS

OPTION C

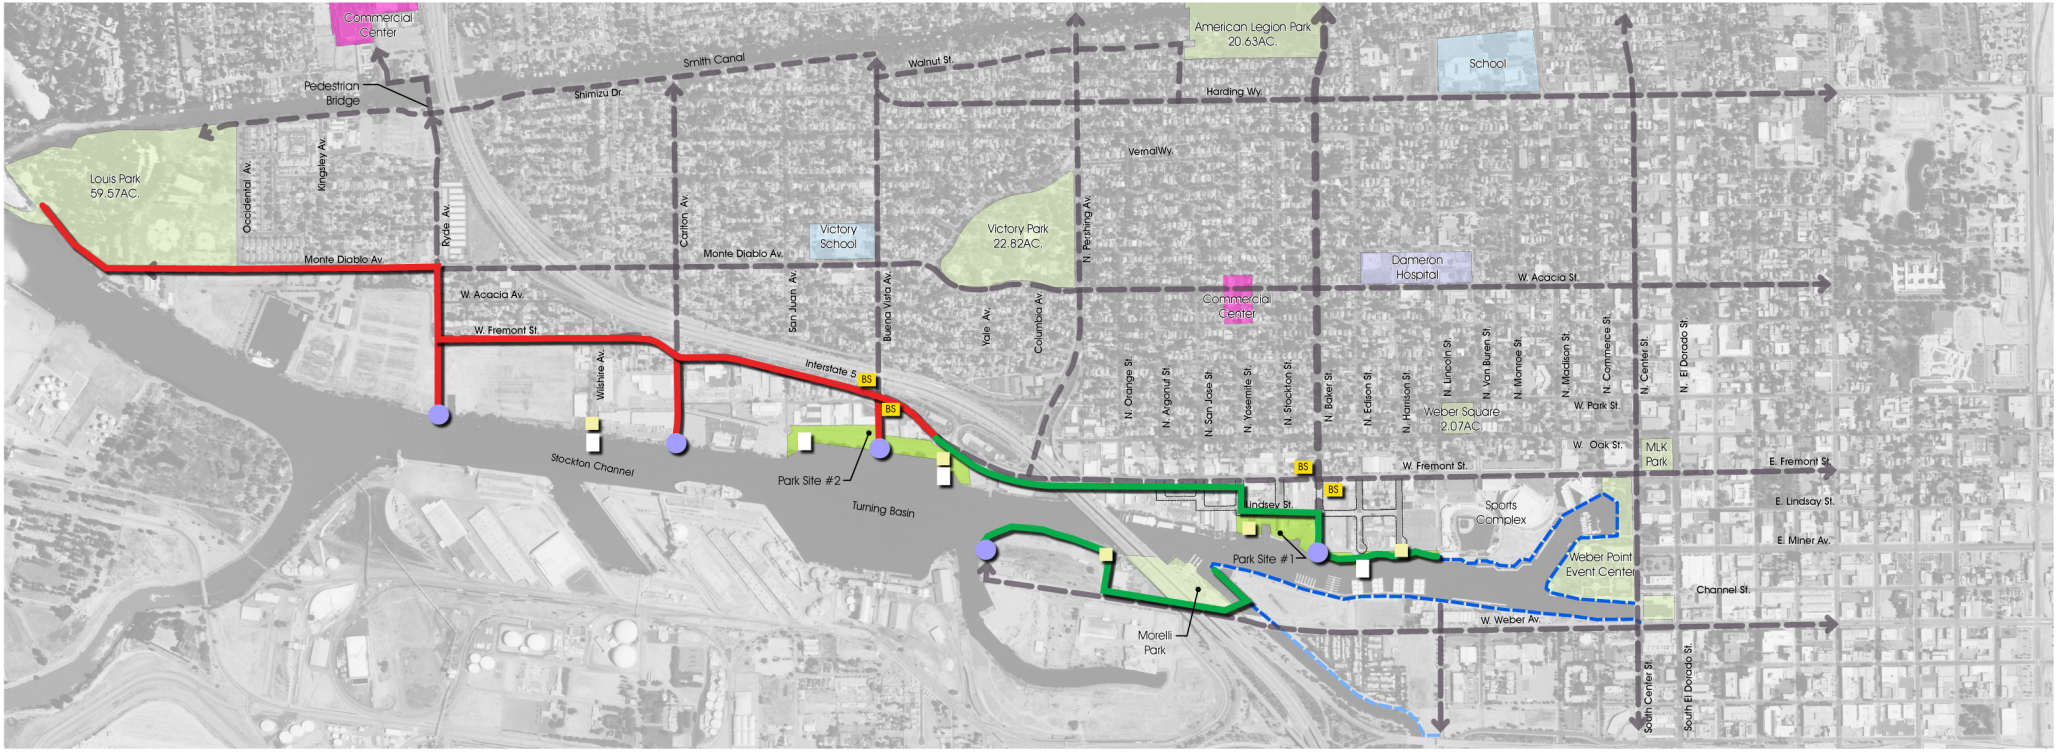

LEGEND

- EXISTING PROMENADE AND BIKEWAY
- PROPOSED CLASS 1 MULTI-USE TRAIL (9,404 LF)
- PROPOSED PEDESTRIAN & CLASS 2 BIKE LANE (11,759 LF)
- PROPOSED ROAD IMPROVEMENTS
- BS BUS STOP
- OVERLOOK
- PIER
- PLAZA

May 2010

JACOBS