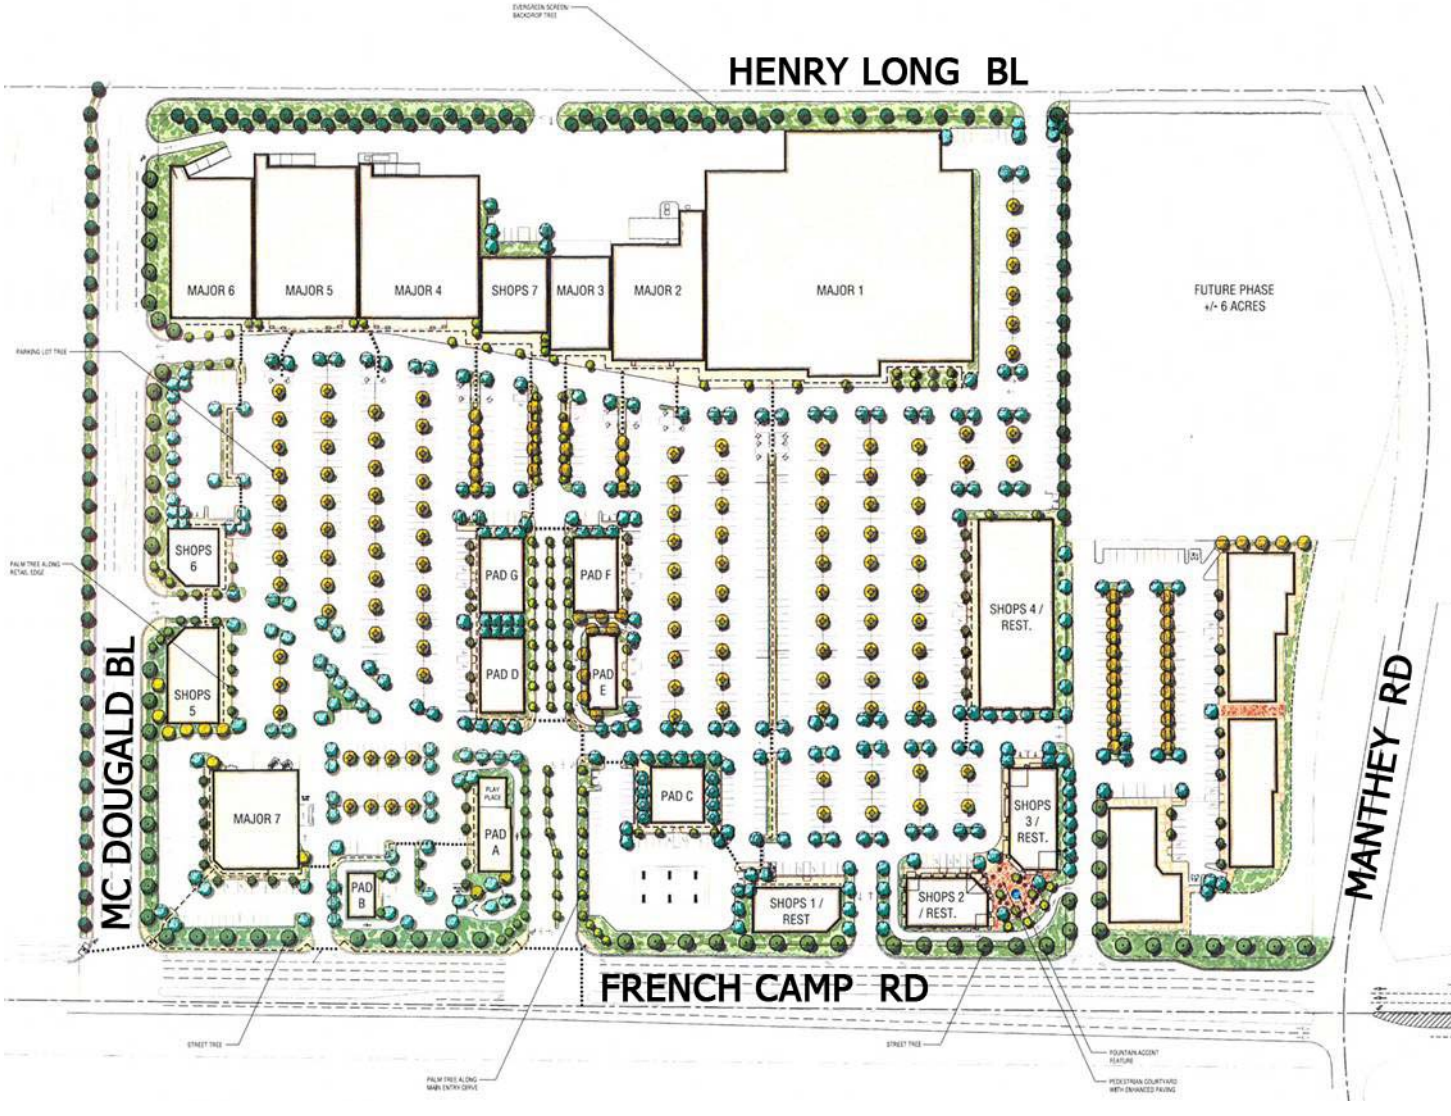
EVERGREEN SCREEN BACKDROP TREE
HENRY LONG BL
MAJOR 6
MAJOR 5
MAJOR 4
SHOPS 7
MAJOR 3
MAJOR 2
MAJOR 1
FUTURE PHASE
+/- 6 ACRES
PARKING LOT TREE
PALM TREE ALONG RETAIL EDGE
SHOPS 6
SHOPS 5
PAD G
PAD F
PAD D
PAD E
SHOPS 4 / REST.
MC DOUGALD BL
MAJOR 7
PLAY PLACE
PAD A
PAD B
PAD C
SHOPS 3 / REST.
SHOPS 1 / REST
SHOPS 2 / REST.
MANTHEY RD
FRENCH CAMP RD
STREET TREE
PALM TREE ALONG MAIN ENTRY DRIVE
STREET TREE
FOUNTAIN ACCENT FEATURE
PEDESTRIAN COURTYARD WITH ENHANCED PAVING